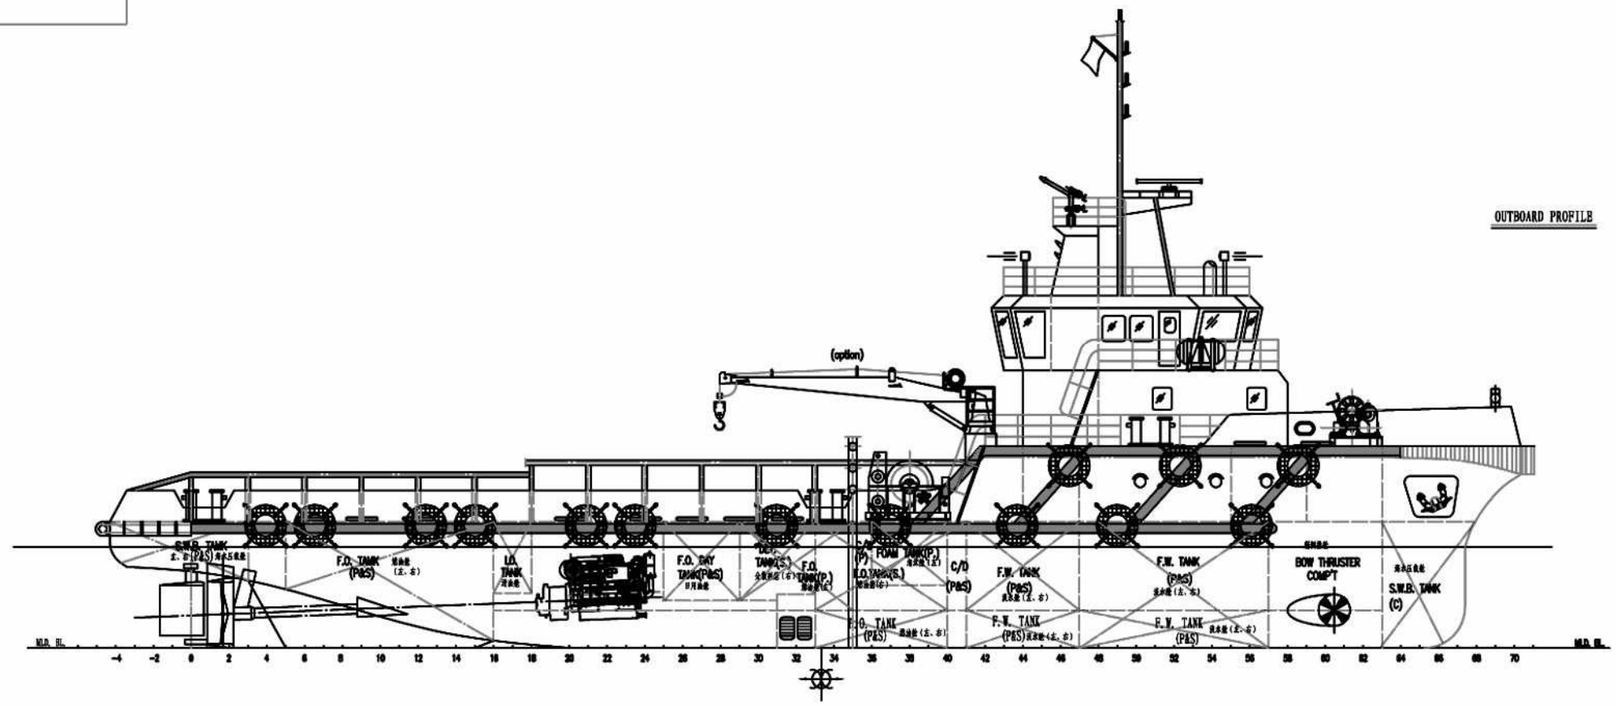

OUTBOARD PROFILE

FRAME SPACING 600mm APART THROUGHOUT

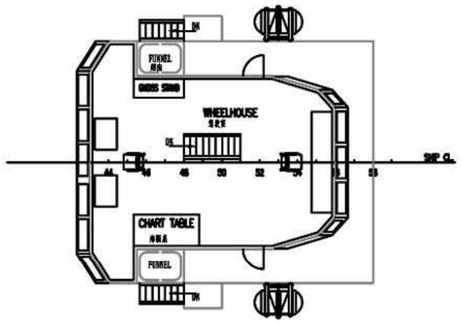

WHEELHOUSE DECK PLAN

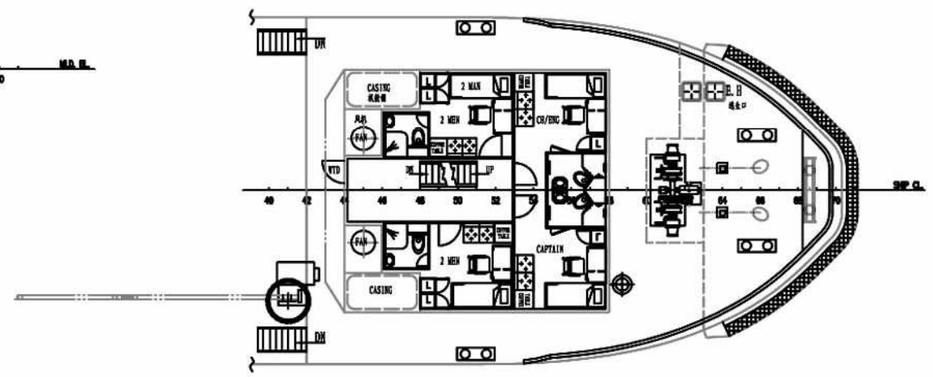

FORECASTLE DECK

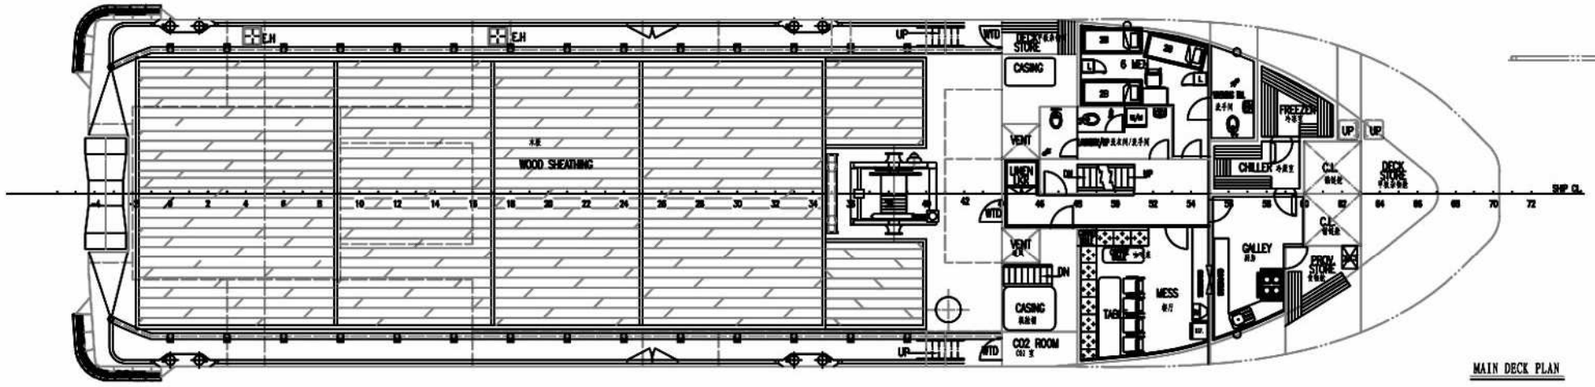

MAIN DECK PLAN

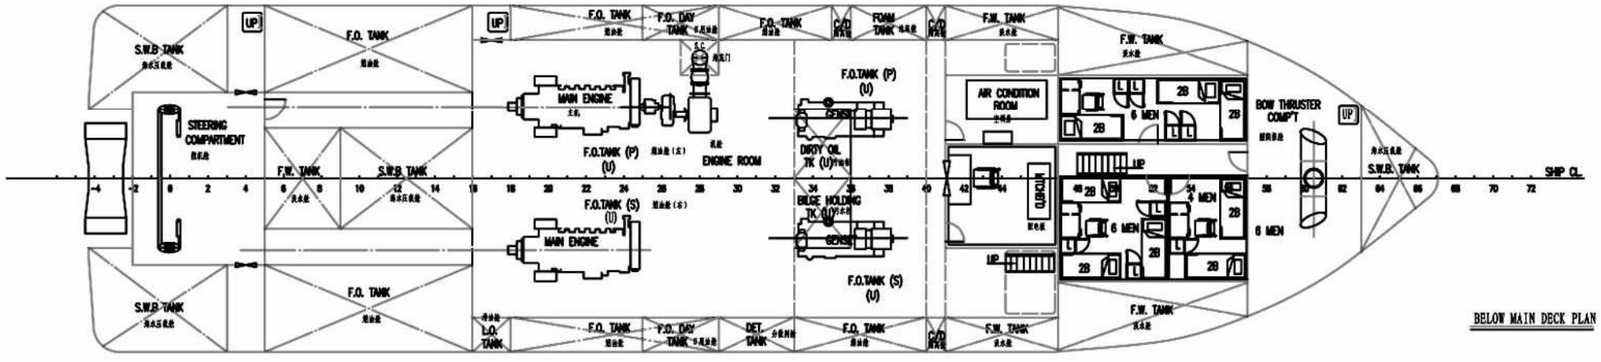

BELOW MAIN DECK PLAN

PRINCIPAL DIMENSIONS

LENGTH OVERALL	45.00 M
LENGTH WATERLINE	42.75 M
LENGTH BETWEEN PERPENDICULARS	40.00 M
BREADTH MOULDED	11.00 M
DEPTH MOULDED	4.00 M
DESIGN DRAFT MOULDED	3.20 m
MAIN ENGINE	2×1500 BHP
SPEED (TRIALS)	12.0 KNOTS
COMPLEMENT	28 MEN
WATER BALLAST TOTAL (Appx)	85 M3
FRESH WATER TOTAL (Appx)	165 M3
FUEL OIL TOTAL (Appx)	270 M3

				45m UTILITY/SUPPORT VESSEL	HULL No.		APPROVAL DRAWING
Mood mark	Location	Mender	Date	GENERAL ARRANGEMENT	Remark	QTY.	Weight(Kg)	Scale
								1:100
Designed by:		Checked by:			Paper 1#	Sheet 1 of 1		Rev. B
Decided by:		Date: 2006/3						